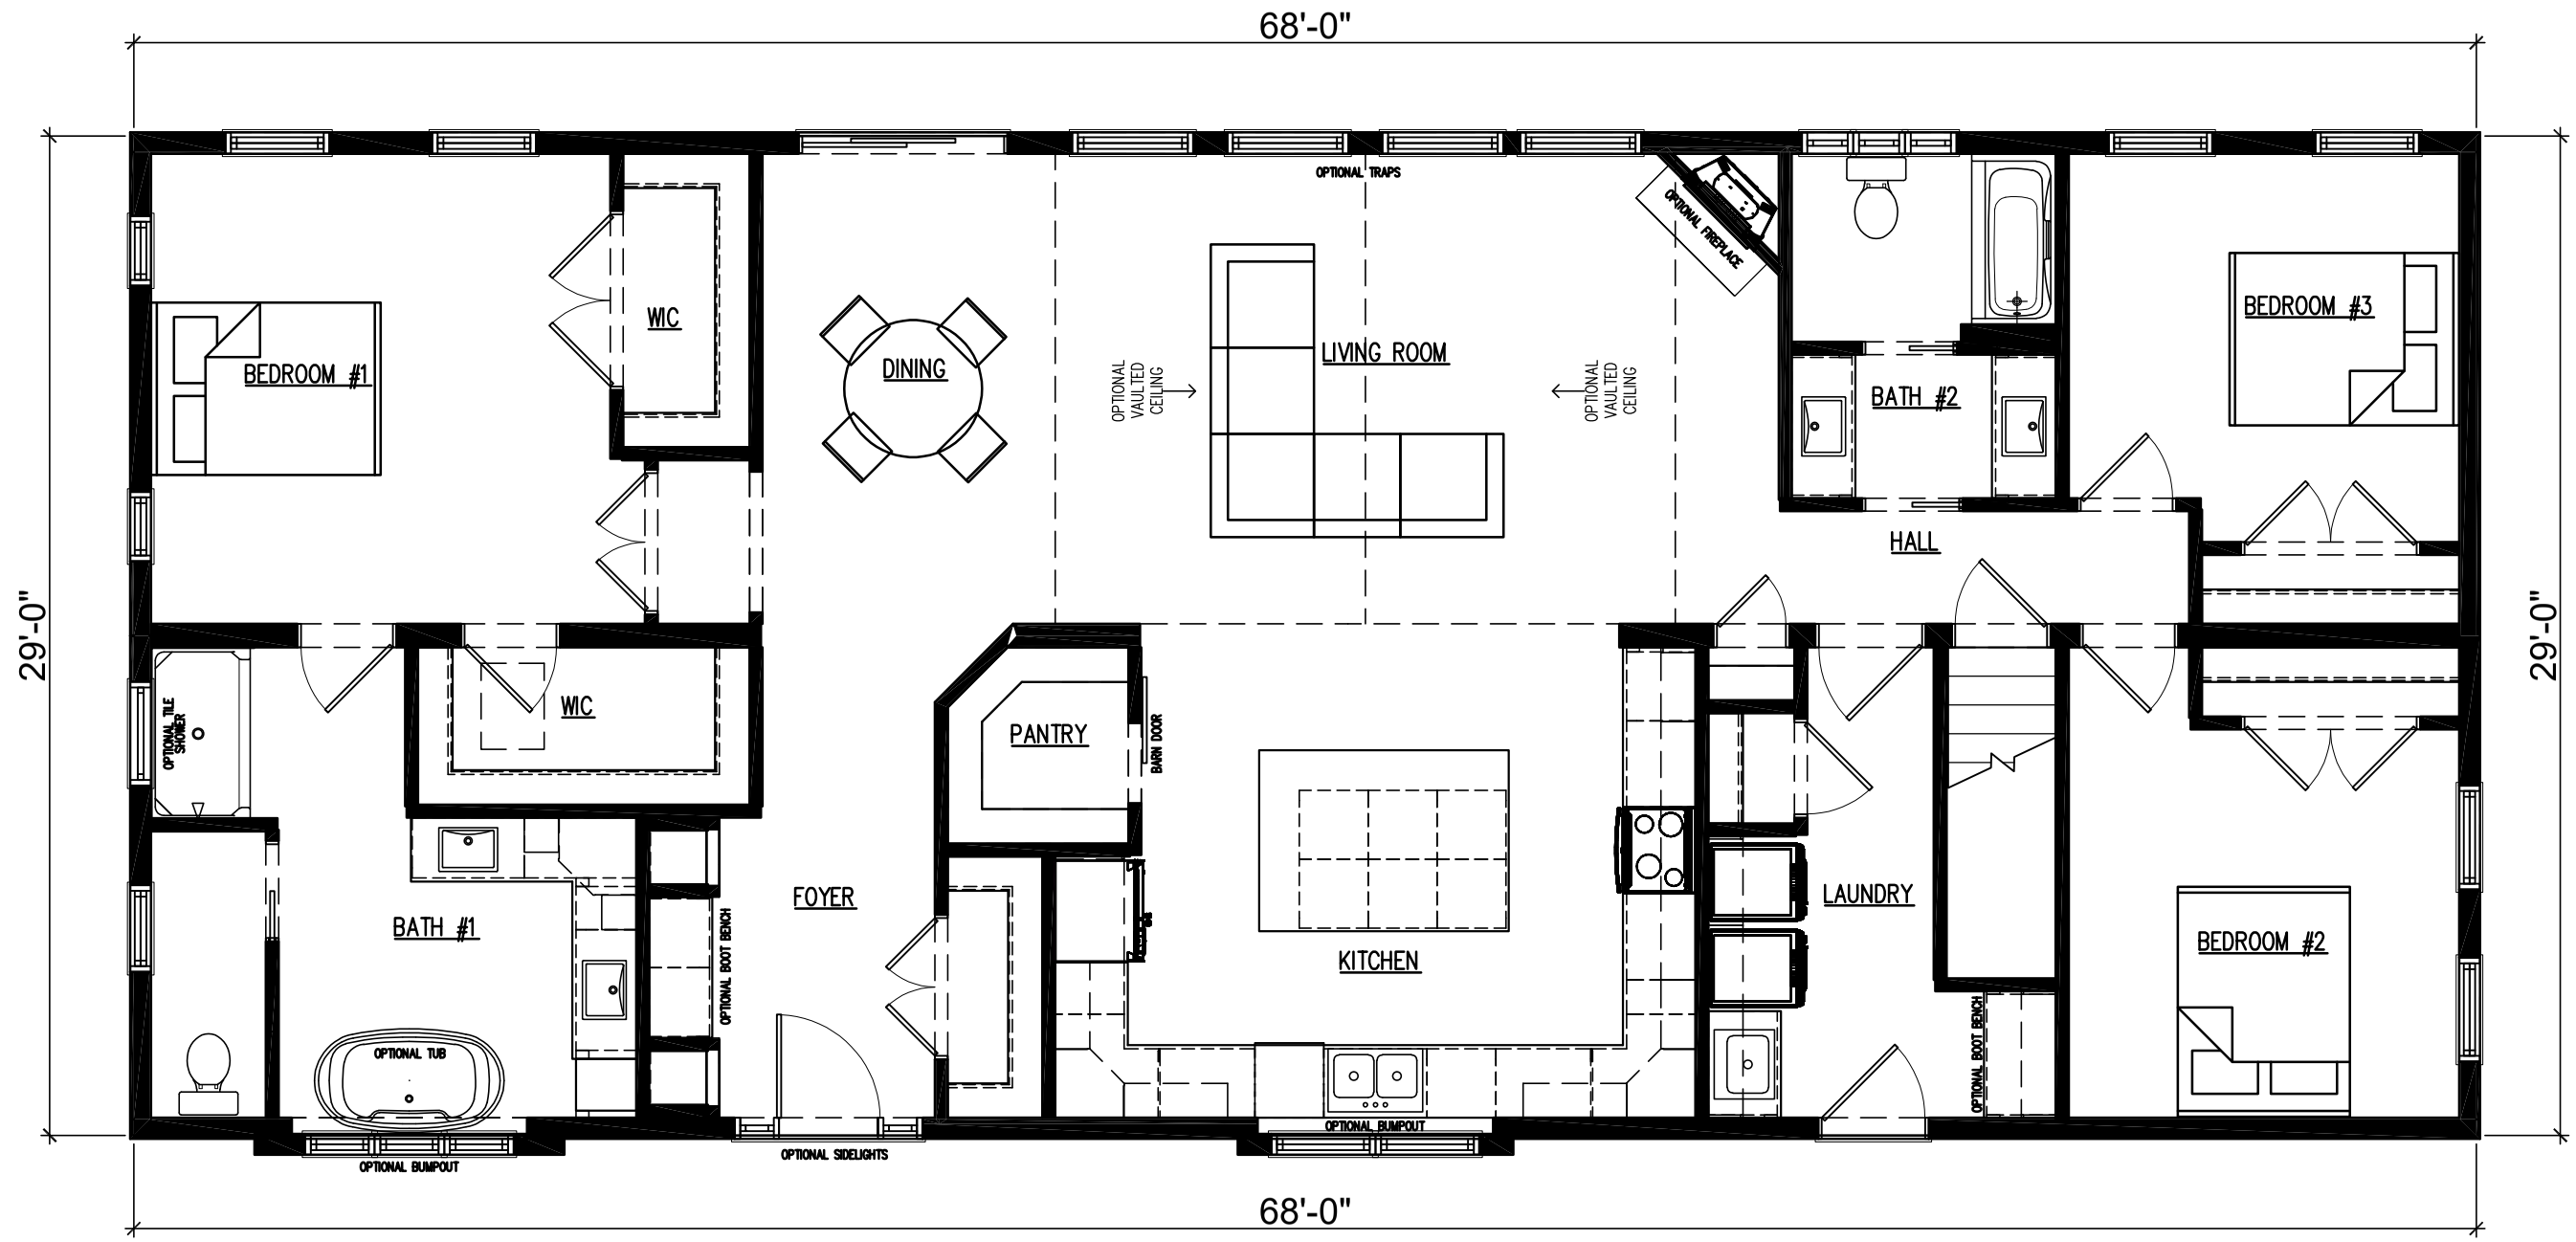


NORTHSTAR SYSTEMBUILT
203 Industrial Drive
Redwood Falls, MN
Ph: (507) 644–6600
Fx: (507) 644–6601

MAIN LEVEL FLOOR PLAN

NSXXXX	DEALER: NORTHSTAR SYSTEMBUILT			PAGE: A1.1
DRAWN BY: X	CUSTOMER: COPPER MOUNTAIN			
DATE: 2025	REV: X BY: X	DATE: X	SCALE: 3/16"=1'–0"	